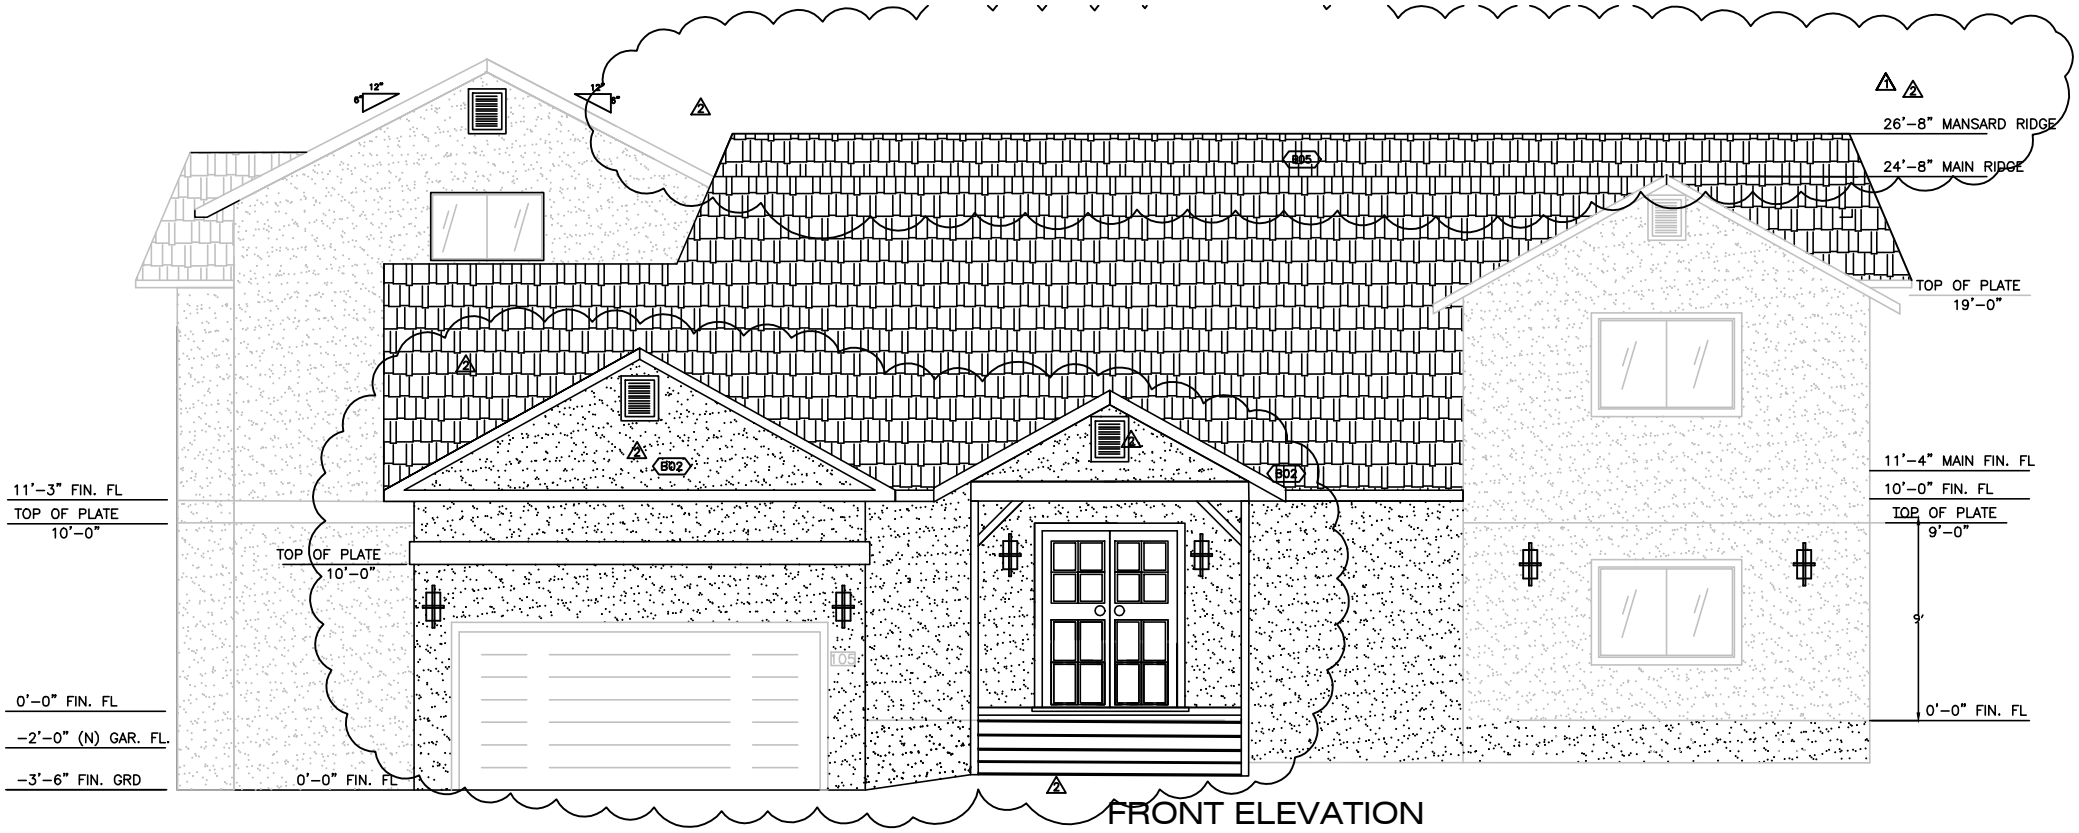


FRONT ELEVATION

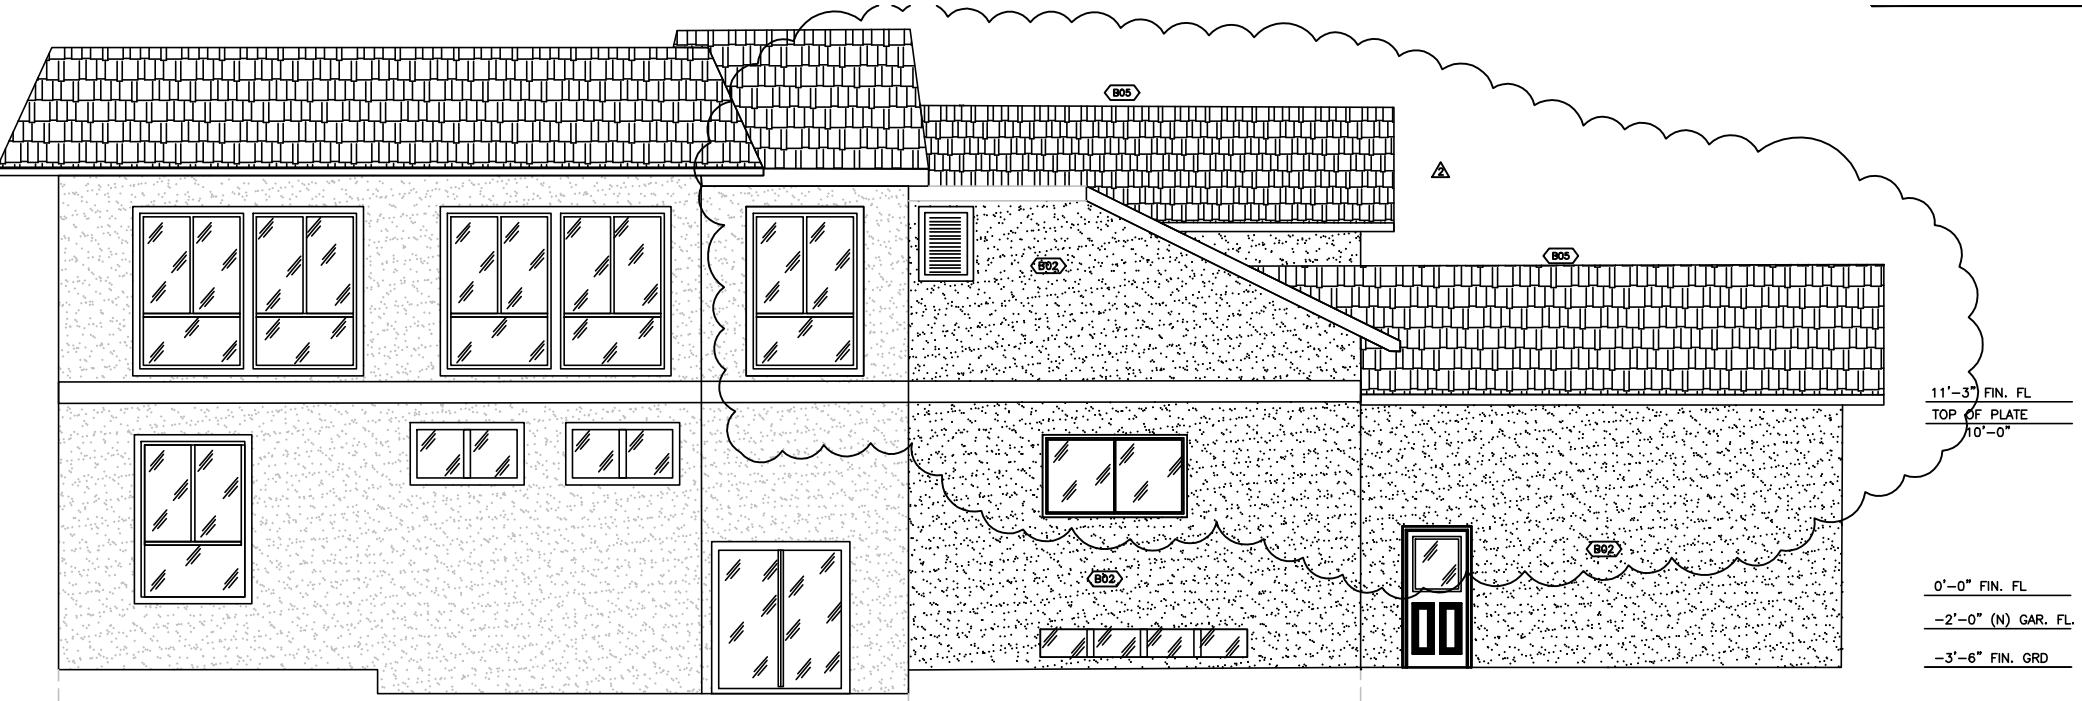


LEFT ELEVATION